



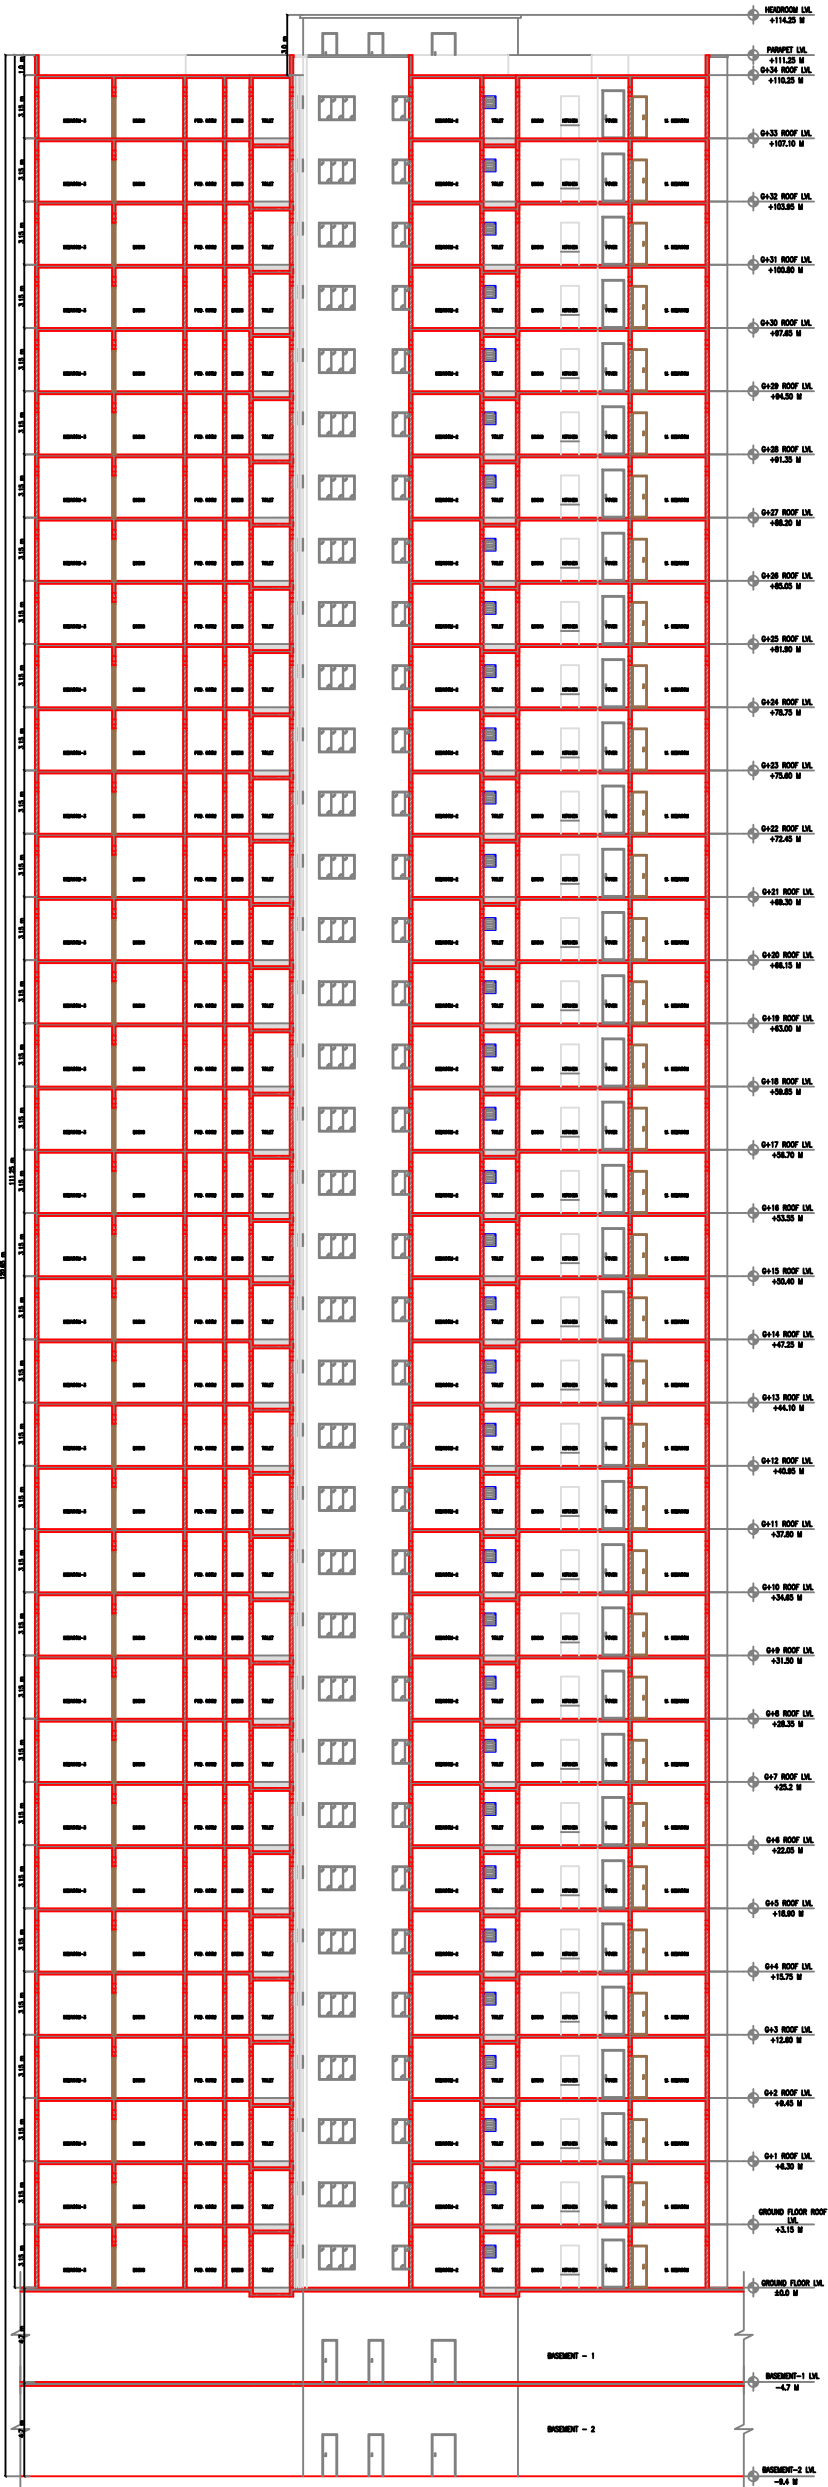

SECTION A-A

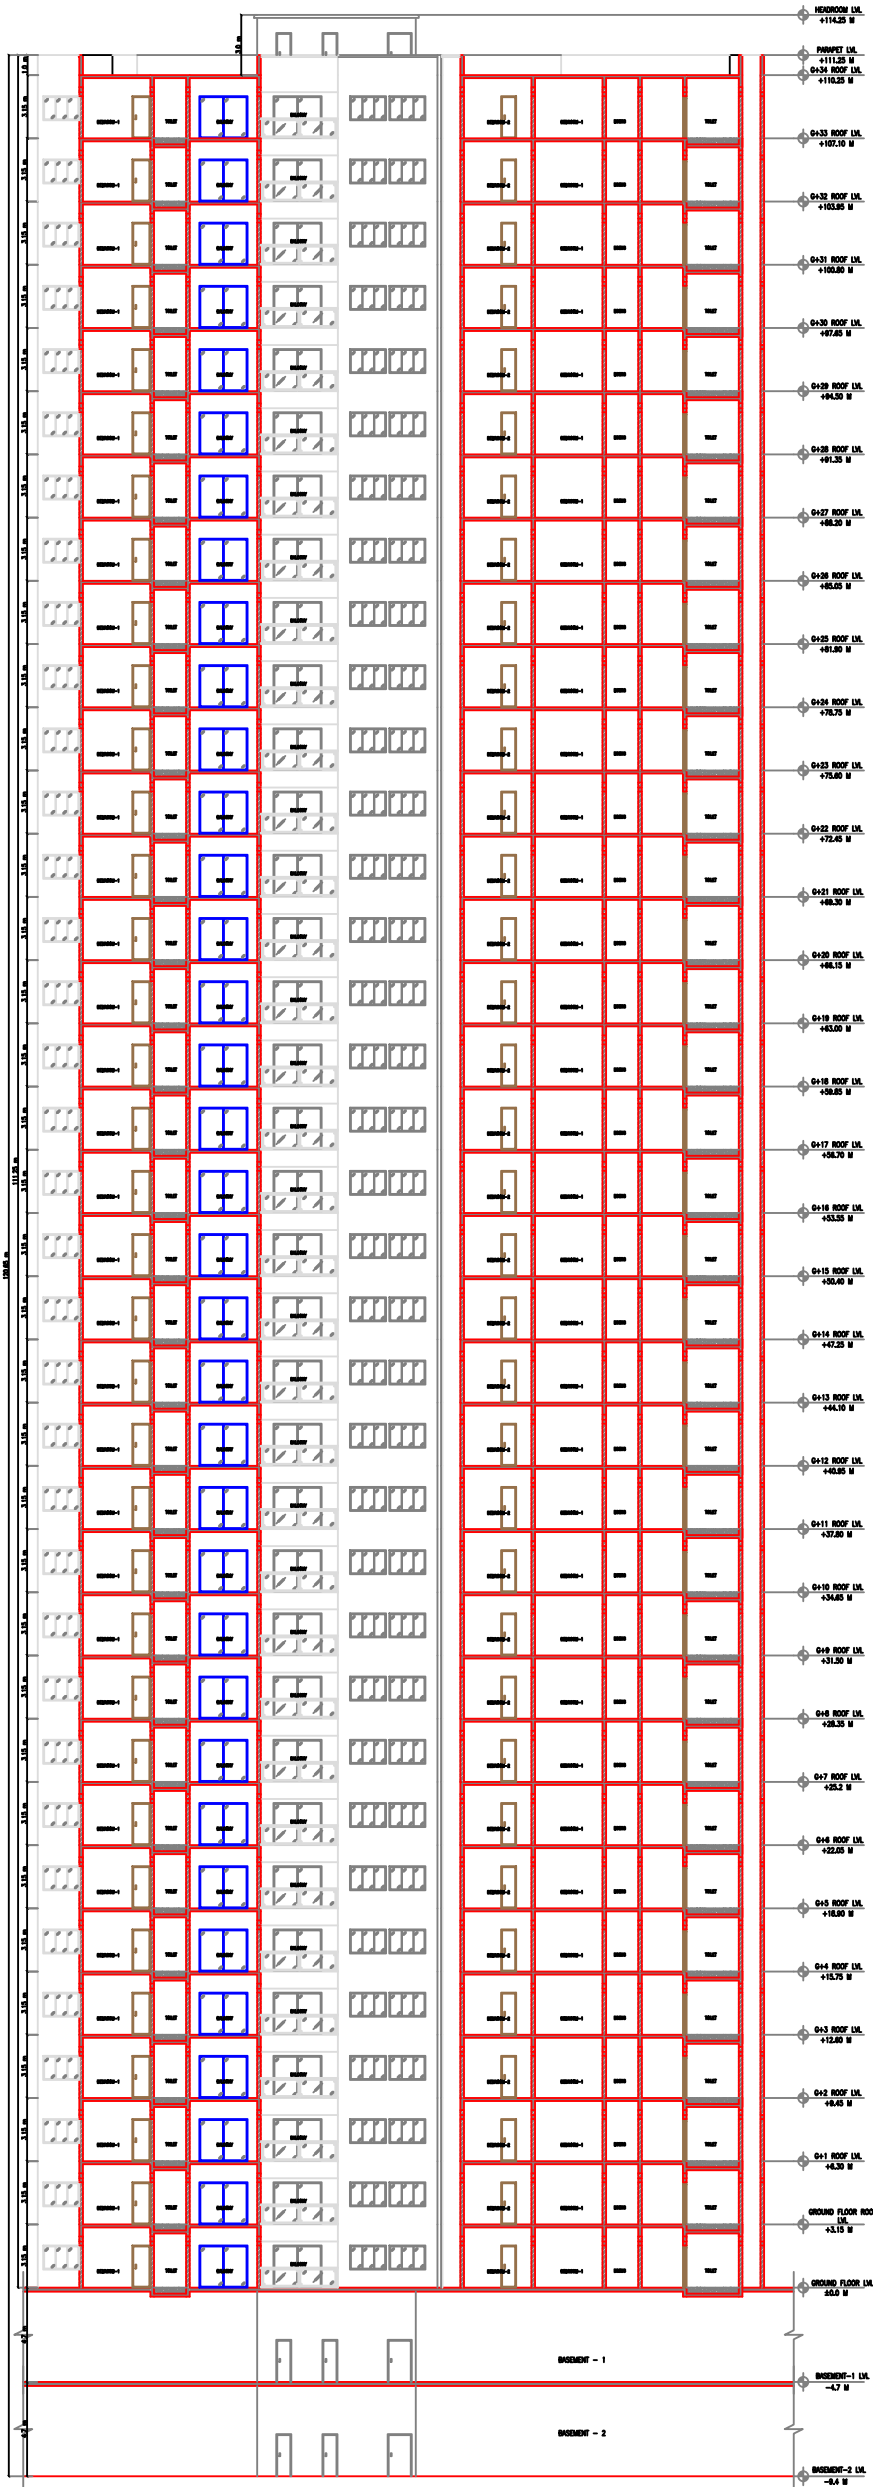

SECTION B-B

Centre for Urban and Rural Infrastructure planning enterprises CURIP An ISO Certified Company No.12, 4th Floor, J.P Avenue, Curve Road, Tasker Town, Near Indian Express Circle, Bengaluru -560070 Ph: 080-26719106, 42124024, Email : Projects@curip.in Website:www.curip.in PROJECT BY : BANGALORE DEV. AUTHORITY. CLIENT :	PROJECT: PROPOSED RESIDENTIAL APARTMENT UNDER HOUSING SCHEME AT SY NO.104 OF DODDATHOGURU BANGALORE	TITLE: SECTION DETAILS	DRAWN BY:	CHECKED BY:
				DATE: